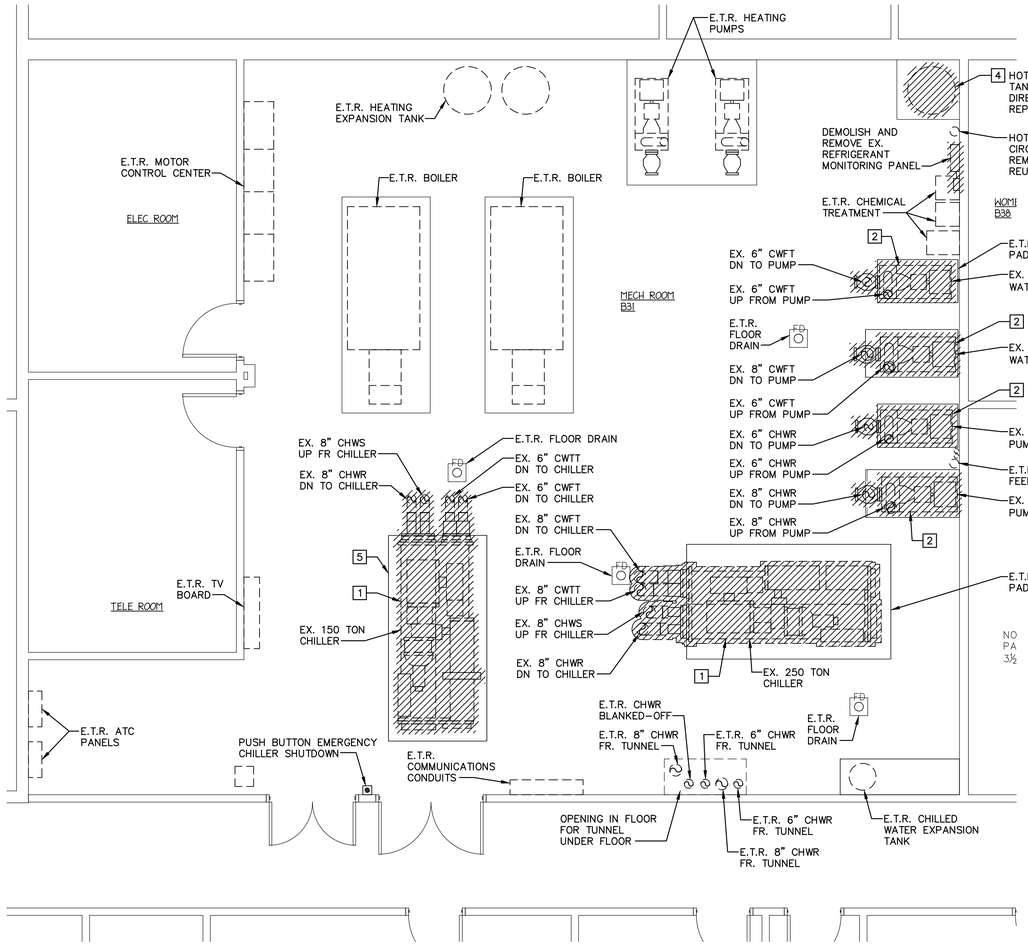

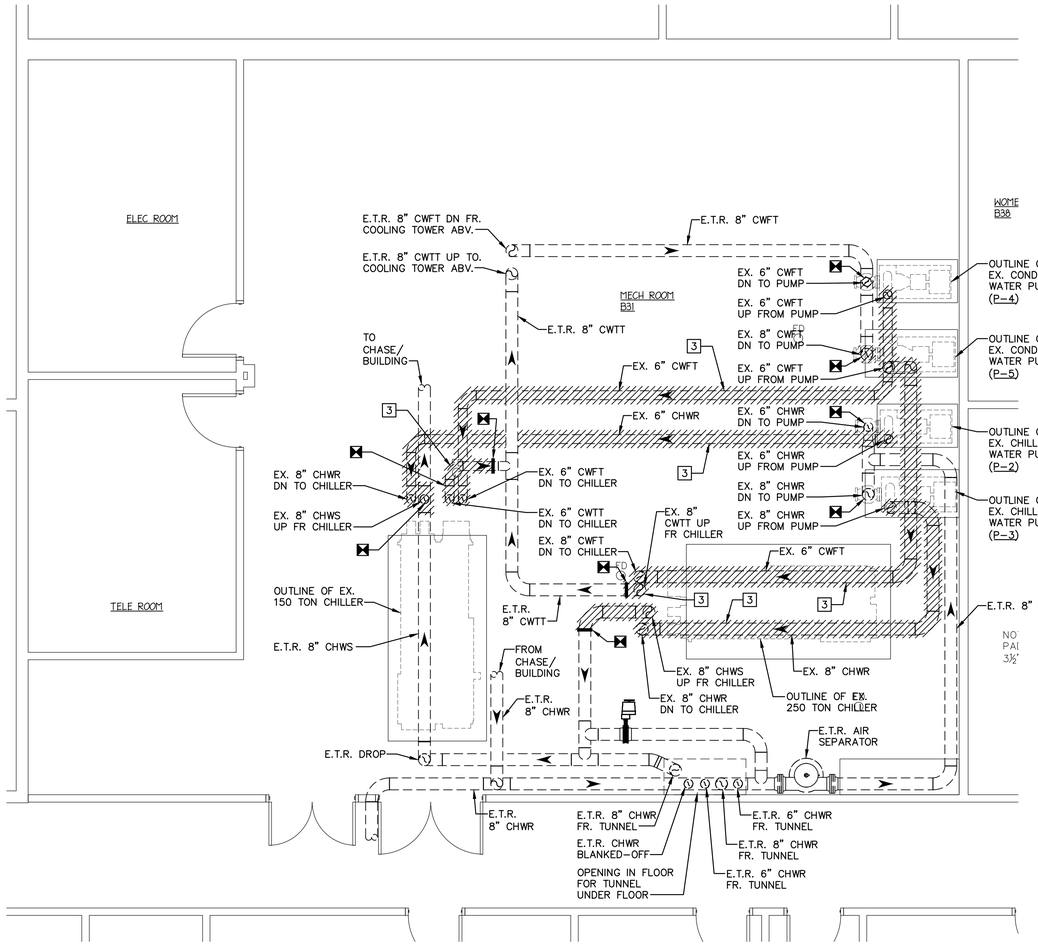

CHILLER ROOM LOWER LEVEL PLAN - HVAC DEMOLITION

SCALE: 1/4"= 1'-0"

CHILLER ROOM UPPER LEVEL PLAN - HVAC DEMOLITION

SCALE: 1/4"= 1'-0"

SPECIFIC NOTES - HVAC DEMOLITION (APPLY TO THIS DRAWING ONLY)

1. DEMOLISH AND REMOVE EXISTING CHILLER AND ALL ASSOCIATED ITEMS.
2. DEMOLISH AND REMOVE EXISTING PUMP AND ALL ASSOCIATED ITEMS.
3. DEMOLISH AND REMOVE EXISTING PIPING AS INDICATED TO LIMIT OF DEMOLITION.
4. DEMOLISH AND REMOVE EXISTING ELECTRIC WATER HEATER. ALL EXISTING ACCESSORIES TO REMAIN AND BE REUSED.
5. REMOVE EXISTING CONCRETE PAD. GRIND CONCRETE LEVEL AND PROVIDE SELF LEVELING TOPPING TO CREATE A LEVEL WALKING SURFACE.

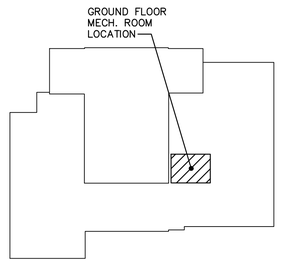

KEY PLAN

NO SCALE

STATE OF MARYLAND
CHRISTOPHER G. ALBRIGHT
39275
PROFESSIONAL ENGINEER

PROFESSIONAL CERTIFICATION

I HEREBY CERTIFY THAT THESE DOCUMENTS WERE PREPARED OR APPROVED BY ME, AND THAT I AM A DULY LICENSED PROFESSIONAL ENGINEER UNDER THE LAWS OF THE STATE OF MARYLAND, LICENSE NO. 39275 EXPIRATION DATE: 05-12-2026

CHRISTOPHER G. ALBRIGHT DATE 10/17/2025

CHILLER ROOM PLANS - HVAC DEMOLITION

CHILLER REPLACEMENT
COLLEGE CENTER
FOR
ALLEGANY COMMUNITY COLLEGE
WILLOWBROOK ROAD, CUMBERLAND, MD 21502

East Hills Engineering Associates
A LIMITED LIABILITY COMPANY
BRETT N. YONISH, P.E.
CHRISTOPHER G. ALBRIGHT, P.E.
541 MAIN STREET
WINDBER, PA 15963
(814) 467-6877

REVISIONS

MARK	BY	DATE

DATE: 10-17-2025
DRAWN BY: C.G.A.
CHECKED BY: C.G.A.
PROJECT NO. 25-015
DRAWING NO. H1.0

October 17, 2025 - 1:44pm T:\Projects\2025\25-015 - ACM College Center Chiller\Drawings\25-015 - H1.0.dwg

ORIGINAL DRAWING SIZE = 24"x36"

NOTE: DO NOT SCALE DRAWING - EACH CONTRACTOR IS TO VERIFY ALL EXISTING CONDITIONS AND ALL DIMENSIONS BEFORE BEGINNING ANY WORK. EACH CONTRACTOR IS TO FULLY COORDINATE THEIR WORK WITH THAT OF OTHERS. REFER TO THE CONTRACT AND SPECIFICATIONS FOR ADDITIONAL REQUIREMENTS.